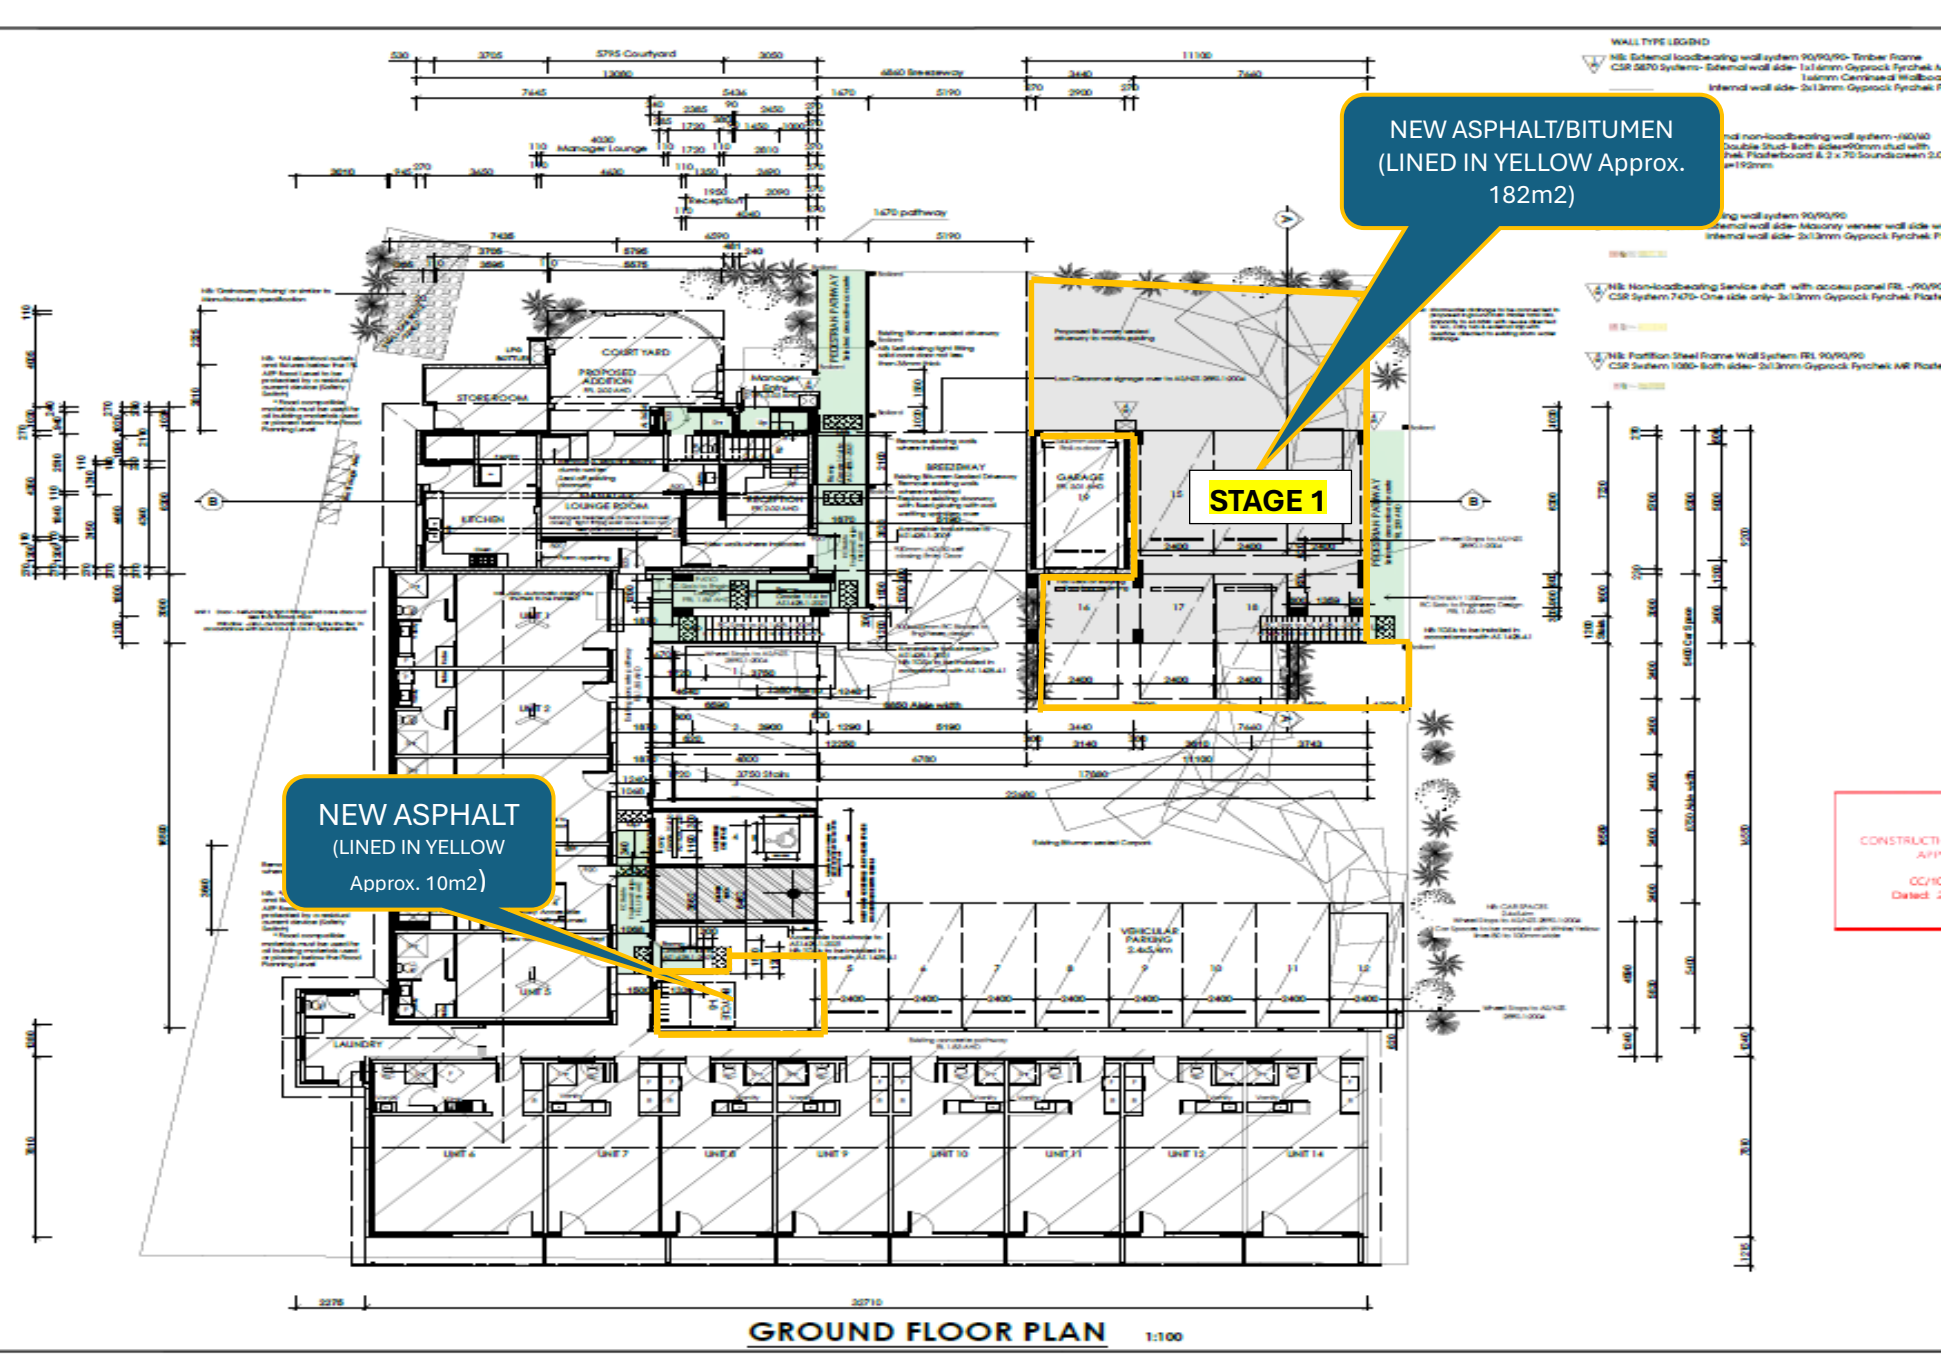
NEW ASPHALT/BITUMEN
(LINED IN YELLOW Approx.
182m2)
STAGE 1
NEW ASPHALT
(LINED IN YELLOW
Approx. 10m2)
GROUND FLOOR PLAN
1:100